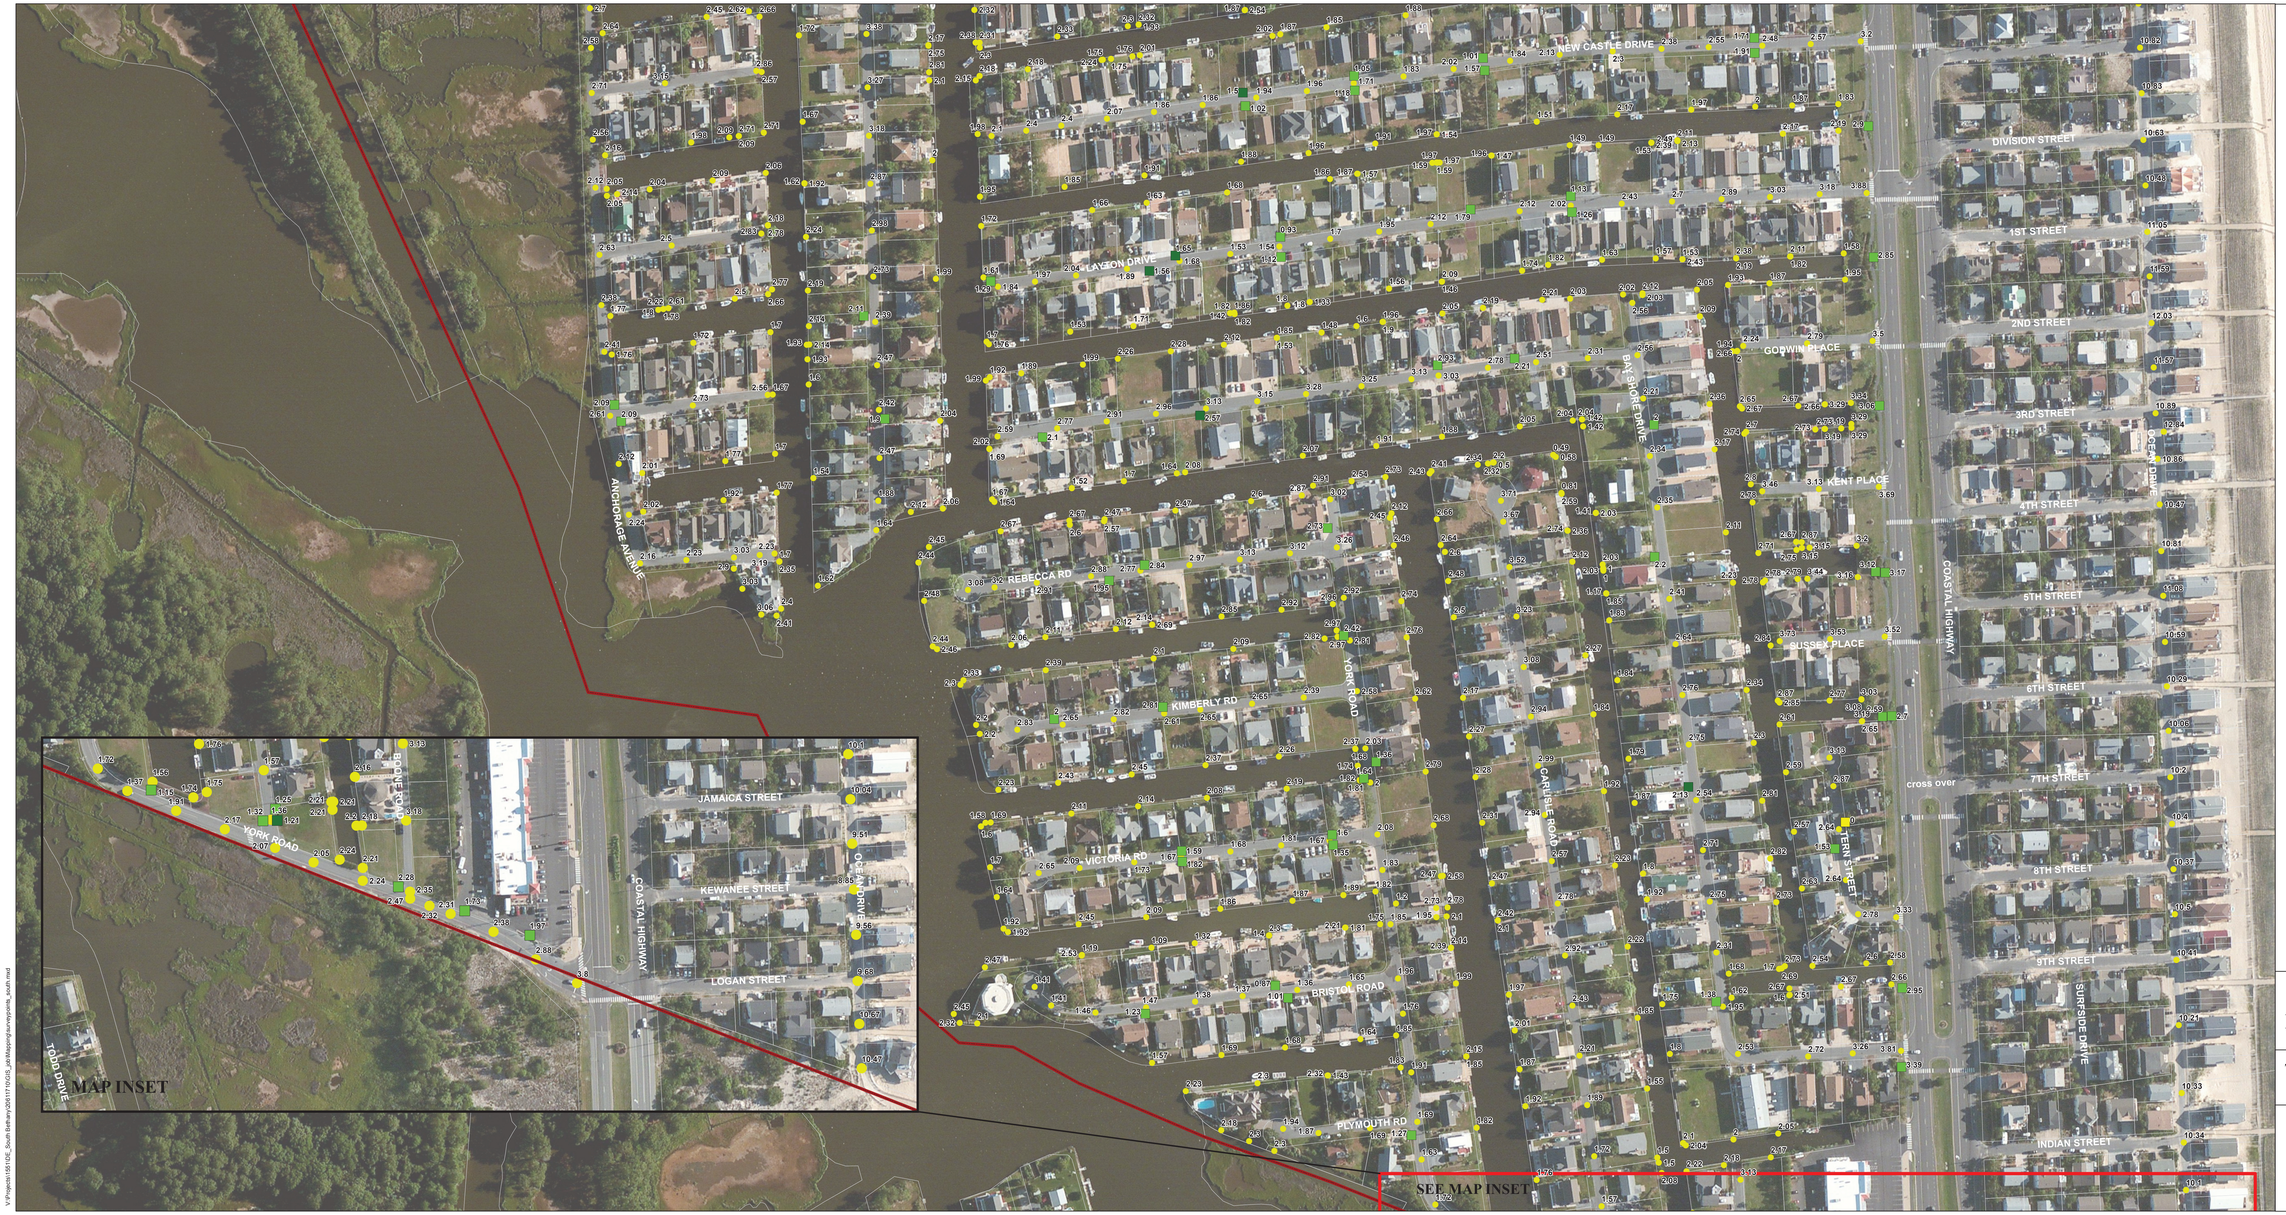

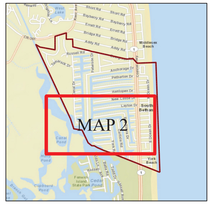

AREA MAP

Legend

- Town of South Bethany Boundary
- Parcel
- Catch Basin
- Catch Basin - Covered
- Catch Basin - Not Field Located

N
W E
S

DATA SOURCES:
* Muncipal Boundary- Office of State Planning Coordination
* Parcel - Sussex County GIS Dept.
* Roads - DelDOT Centerline File
* Aerial - ESRI, Bing Maps
* Survey Points, Catch Basin - Field survey performed by URS Corporation, Newark DE, September 2013

100 50 0 100 Feet

1 inch = 100 feet

2013 ELEVATION SURVEY

TOWN OF SOUTH BETHANY
SUSSEX COUNTY, DELAWARE

URS
Iron Hill Corporate Center
Sabre Building Suite 300
4051 Ogletown Road
Newark, DE 19713

DATE: 10/2/2013

FILE NUMBER: 20812803

MAP: 2

V:\Projects\15515\DE_South Bethany\20611710\GIS_job\Mapping\surveypoints_south.mxd